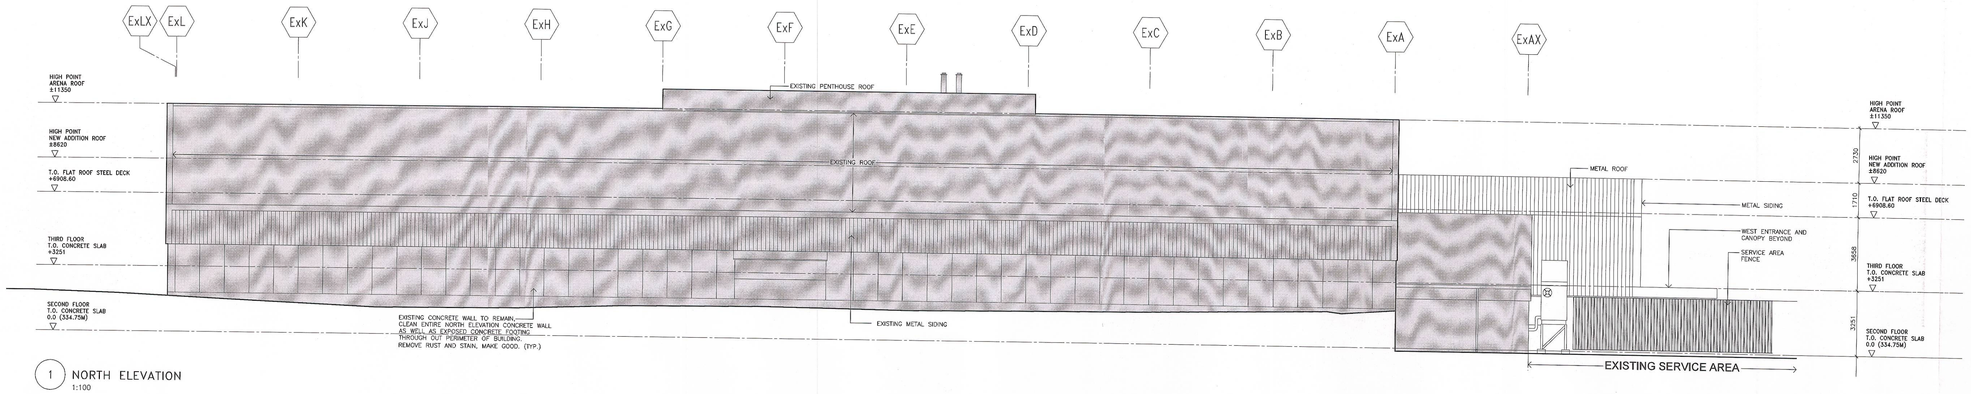

1 NORTH ELEVATION
1:100

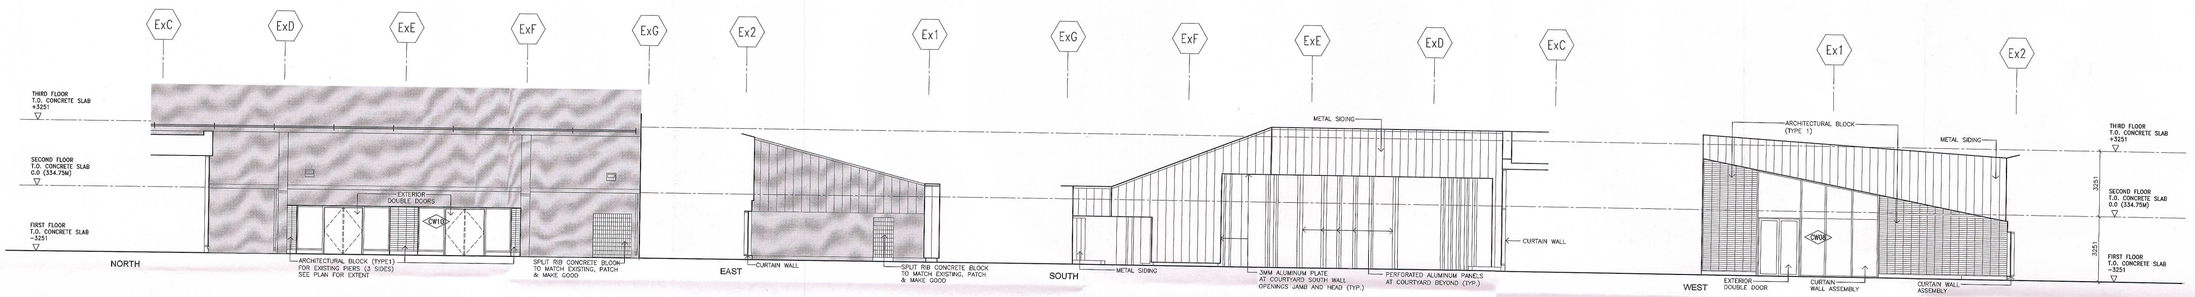

2 COURTYARD ELEVATIONS
1:100

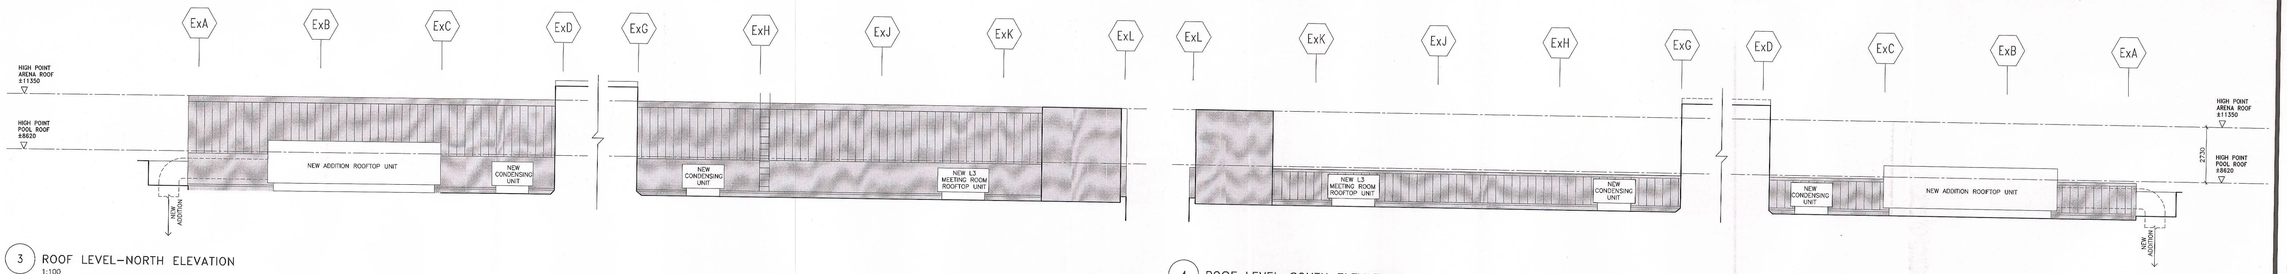

3 ROOF LEVEL–NORTH ELEVATION
1:100

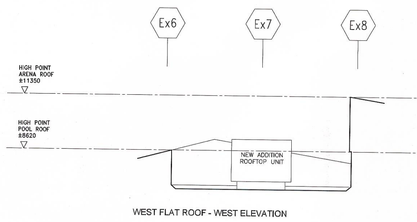

WEST FLAT ROOF - WEST ELEVATION

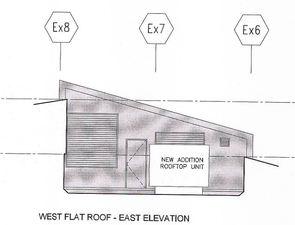

WEST FLAT ROOF - EAST ELEVATION

4 ROOF LEVEL–SOUTH ELEVATION
1:100

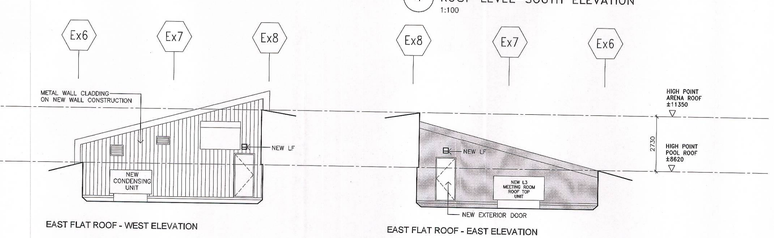

EAST FLAT ROOF - WEST ELEVATION

EAST FLAT ROOF - EAST ELEVATION

5 ROOF LEVEL ELEVATIONS
1:100

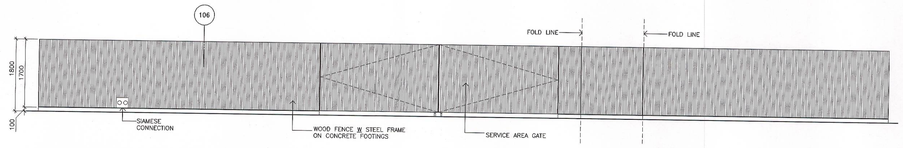

6 SERVICE AREA NEW FENCE ELEVATION
1:50

MATERIAL LEGEND

EXISTING ROOF AND WALLS EXISTING ROOF: METAL ROOF COLOUR: DARK BROWN EXISTING WALLS: SPLIT RIB CONCRETE BLOCK COLOUR: LIGHT GREY	NEW METAL WALL CLADDING COLOUR: DARK GREY	NEW METAL ROOF COLOUR: DARK GREY	NEW METAL ROOF SCREEN TO CONCEAL NEW ROOF TOP UNIT (NOT USED)	GL-1 CLEAR INSULATING TEMPERED GLASS	SP INSULATING SPANDREL GLASS	CF: CERAMIC FRIT PATTERN APPLICATION ON GLASS (NOT USED)	ARCHITECTURAL CONCRETE BLOCK, TYPE1 GROUND SMOOTH FACE FINISH ASHLAR BLOCK COLOUR: WHITE	SPLIT RIB CONCRETE BLOCK (WITH SALVAGED BLOCK) COLOUR: LIGHT GREY	ALUMINUM CURTAIN WALL TYPE ALUMINUM SCREEN TYPE THERMALLY BROKEN ALUMINUM SCREEN TYPE HOLLOW METAL SCREEN TYPE	PJ PANEL JOINT STRUCTURAL SILICONE GLAZING (CAPLESS MULLION)	NOTE

Key to Detail Location

NO. — Detail Number
NO. — Drawing Number

If this sheet is not 32 1/4" x 49 3/4" (820 x 1265 mm) It is a reduced print - Read dwg. accordingly.

Contractors must check and verify all dimensions on the job and report any discrepancies to the Architect before proceeding with the work.

All prints and specifications are the property of the Architect and must be returned at the completion of the work.

Drawings should not be scaled.

No	Date	Revision/Issued
1	JULY 3, 2015	ISSUED FOR SPA
2	NOV 13, 2015	RE-ISSUED FOR SPA
3	MAR 03, 2016	RE-ISSUED FOR SPA

CITY OF GUELPH
APPROVED FOR DEVELOPMENT
Subject to revisions and conditions indicated hereon in accordance with Section 41 of The Planning Act, R.S.O. 1990 cP 13 as amended.
MAR 3 1 2016
General Manager, Planning, Urban Design and Building Services — Date

consultants

architect — CS&P ARCHITECTS INC., 2340 Yonge St., Suite 200, Toronto, ON, M4P 2E5, Phone: 416-482-5002, Fax: 416-482-6040

structural engineer — LEA CONSULTING LTD, 625 Cochrane Drive, 9th Floor, Markham, ON, L3R 9R9, Phone: 905-470-0015, Fax: 905-473-8030

mechanical & electrical engineer — SMITH + ANDERSEN, 4211 Yonge St, North York, ON, M2P 2A9, Phone: 416-487-8151, Fax: 416-487-8164

civil engineer — MTE CONSULTANT INC., 1016 Sutton Drive, Unit A, Burlington, Ontario, L7L 6B8, Phone: 905-639-2552, Fax: 905-639-7727

landscape architect — PMA LANDSCAPE ARCHITECTS LTD., 359 Keele St, Toronto, Ontario, M6P 2K8, Phone: 416-239-8818, Fax: 416-239-1310

aquatic consultant — DEB & ASSOCIATES INC., 45 Dunsard Place, Waterloo, ON, N2L 4E4, Phone: 519-725-5555, Fax: 519-725-2515

commissioning agent — ECOVERT, 207 Marshall St, Waterloo, ON, N2J 2T8, Phone: 519-588-0766, Fax: 519-485-1499

radon mitigation — SPL CONSULTANTS LIMITED, 180 Shearson Crescent, Unit 1 & 2, Cambridge, ON, N1T 1P4, Phone: 519-740-0055 x288, Fax: 519-740-6246

ONTARIO ASSOCIATION OF ARCHITECTS — CHRISTOPHER SMITH — 2531

RECEIVED
MAR 08 2016
PBEE

CS&P Architects Inc.

VICTORIA ROAD RECREATION CENTRE
THE CITY OF GUELPH

151 VICTORIA ROAD NORTH,
GUELPH, ONTARIO, N1E 5H4

ELEVATIONS

scale:	EXTERIOR ELEVATIONS
date:	NOVEMBER 13, 2015
drawn:	CS&P
checked by:	CS&P
project number:	14001
drawing number:	EP-2